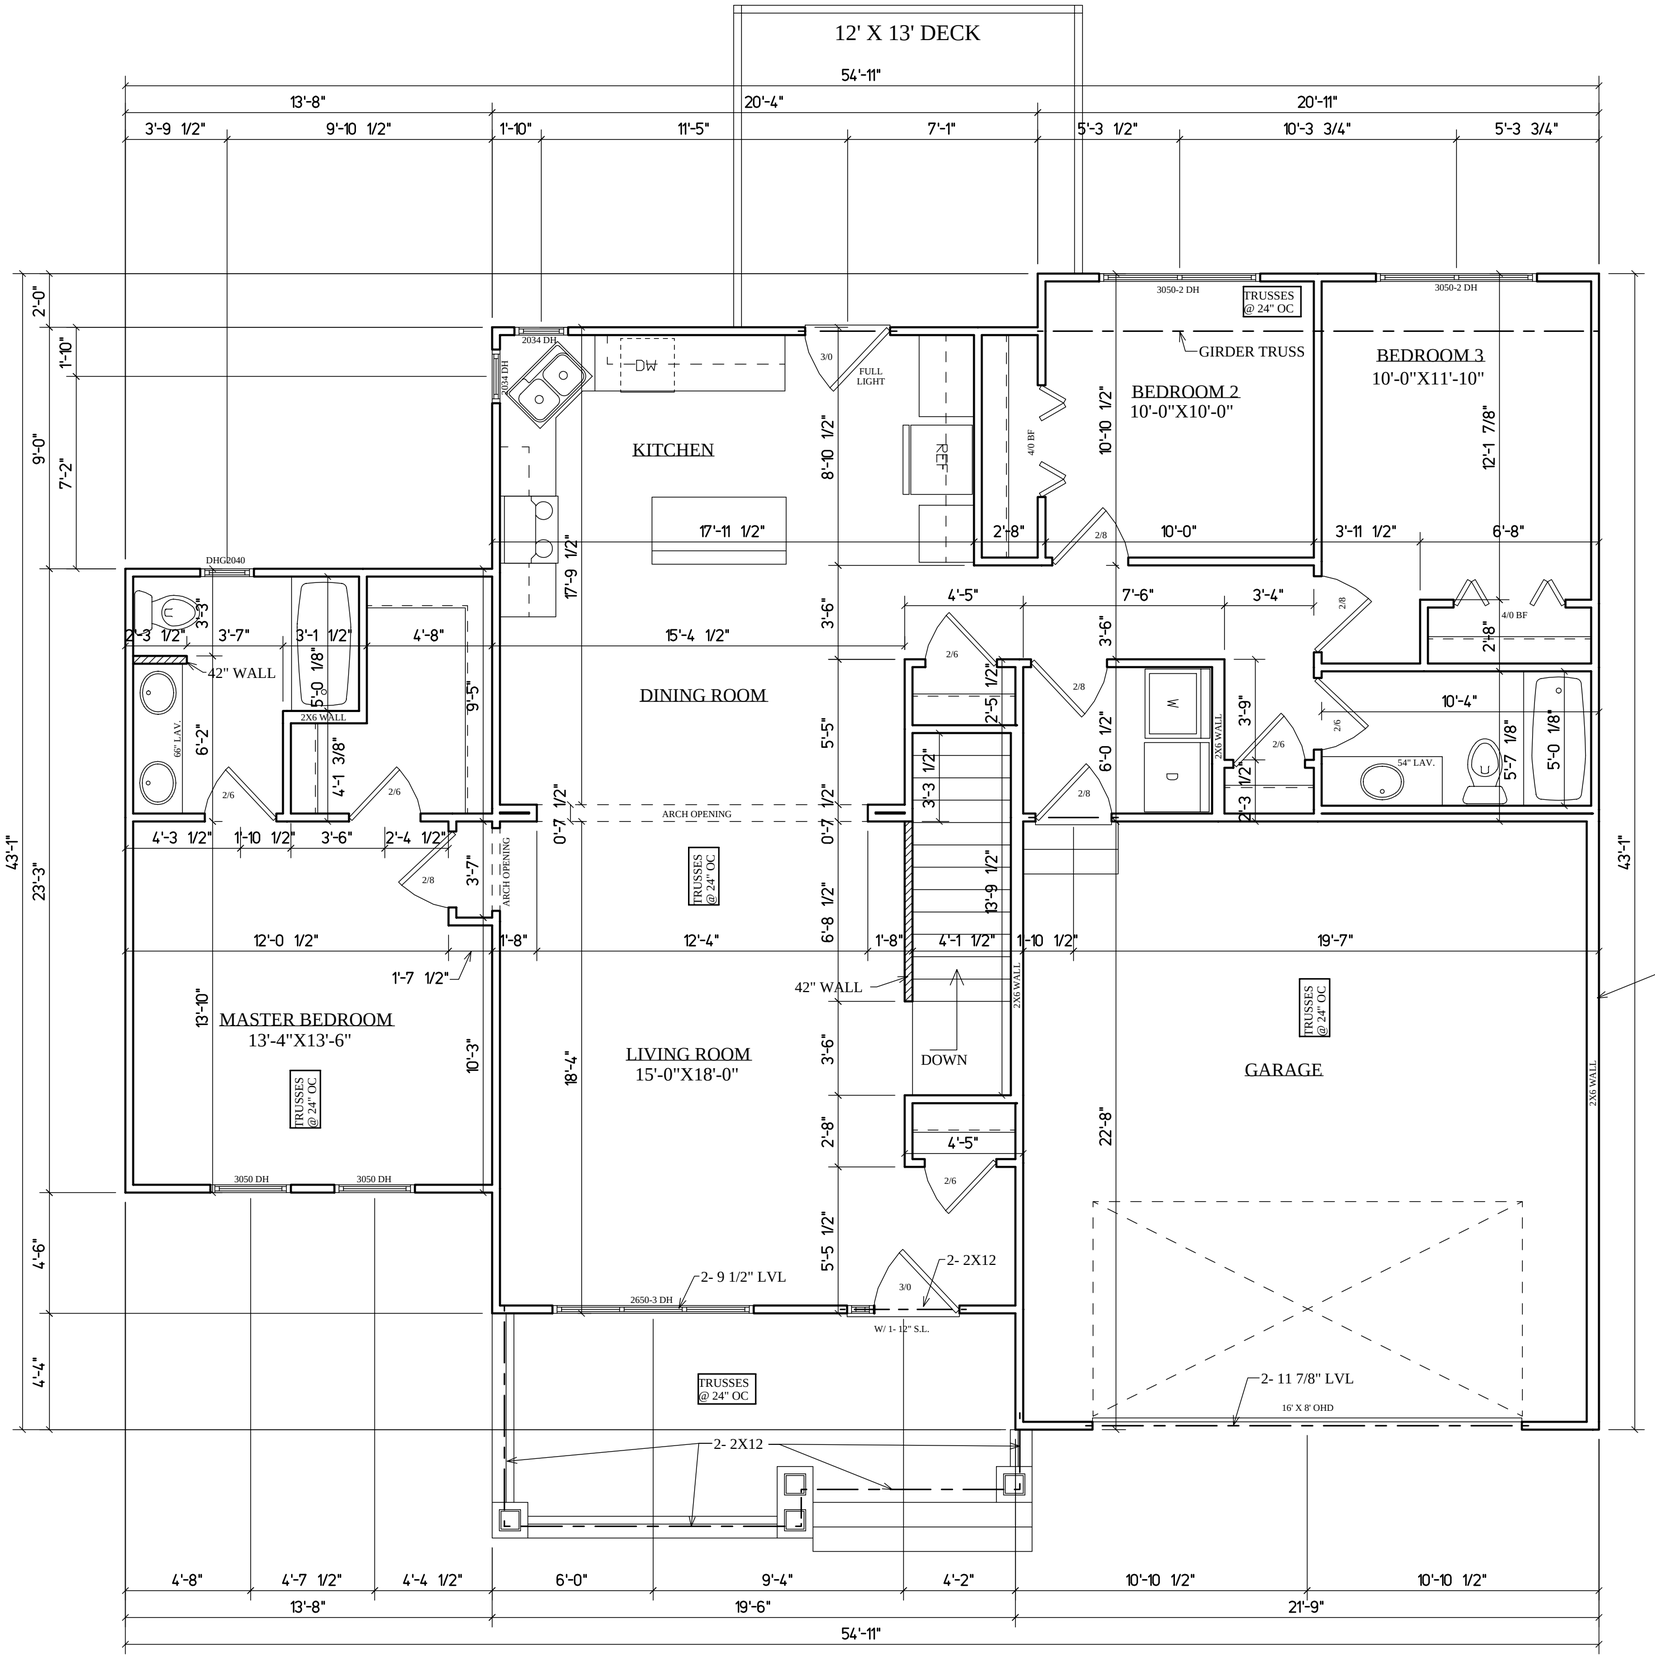

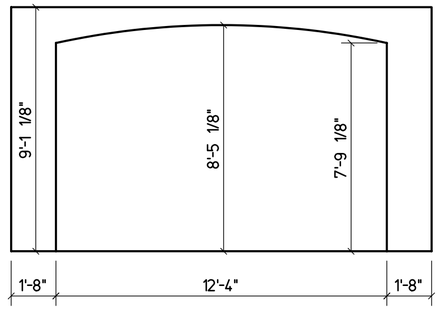

ARCH OPENING BETWEEN LIVING ROOM AND DINING

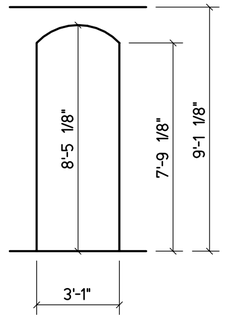

ARCH OPENING AT ENTRY TO MASTER BED

NOTES:

* 2X4-9' 1 1/8" WALLS WITH 1/2" SHEATHING.
* EXTERIOR DIMENSIONS ARE TO OUTSIDE OF STUD. INTERIOR DIMENSIONS ARE TO EDGE OF WALL. BEAM DIMENSIONS ARE TO CENTER OF BEAM.
* ALL HEADERS AT EXTERIOR OPENINGS ARE 2-2X12 WITH 1/2" FILLER UNLESS NOTED OTHERWISE.
* ALL HEADERS AND BEAMS ARE BELOW DECK (DROPPED) UNLESS NOTED "FLUSH".
* PROVIDE SOLID BLOCKING BEHIND ALL CURTAIN RODS, TOWEL BARS,RAILING, ETC.
* INSULATE, VAPOR BARRIER, AND SHEET ALL WALL CAVITIES BEHIND TUB AND/OR SHOWER ENCLOSURES AND UP TO THE DECK OF WHIRLPOOLS.
* TRUSS MANUFACTURER TO SUPPLY ROOF LAYOUT WITH GIRDER LOCATIONS DETERMINED. SPECIFY AND SUPPLY ALL GIRDER CONNECTIONS.
* WINDOW NOMENCLATURE IS FOR EAGLE CLAD DOUBLEHUNG WINDOWS.
* STAIRCASE DRAWN WITH 10" TREADS.

MAIN LEVEL PLAN

1,485 SQ. FT.

© BEISSER LUMBER COMPANY 2006

PLAN NO. 1062-06

SHT 4 of 5

DATE 6-12-06
REVISED

DRAWN BY MATT BARRICK
Professional Building Designer A B D

SCALE 1/4"=1-0"

CHECKED BY D.R.W.

WE ARE NOT STRUCTURAL OR CERTIFIED ENGINEERS. WE MAKE NO WARRANTIES OR REPRESENTATIONS EITHER EXPRESSED OR IMPLIED TO THE STRUCTURAL PORTIONS OF THIS DESIGN. FOR QUESTIONS CONCERNING STRUCTURAL QUALITY AND STRENGTH, PLEASE REFER THIS DRAWING TO A STRUCTURAL ENGINEER.

BEISSER DESIGN SERVICE

PINNACLE PROPERTIES